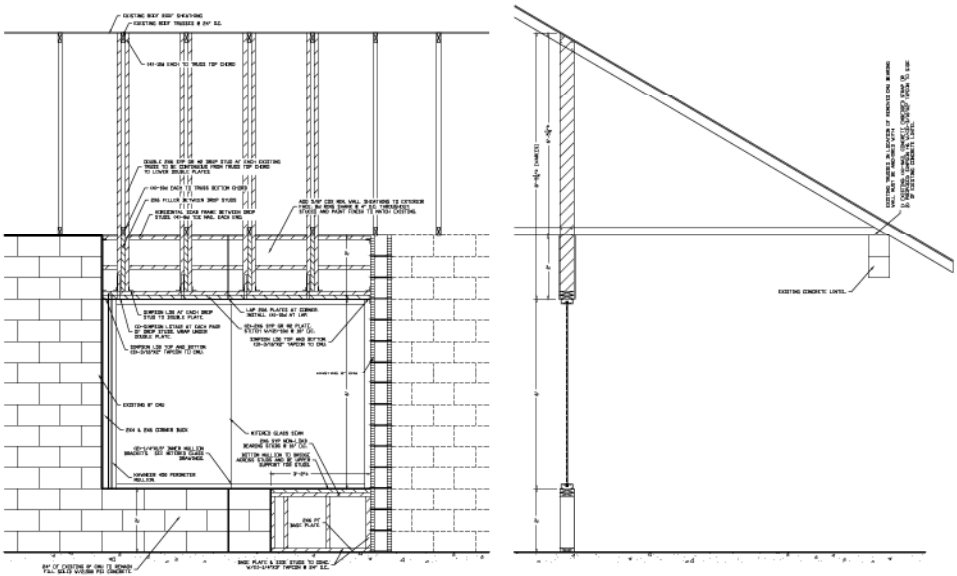

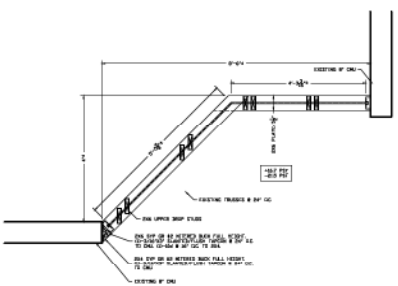

PROPOSED MITERED WINDOW IN EXISTING BLOCK WALL

SCALE: N.T.S.

Daniel F. Ardito, P.E.
Florida PE#: 56694

SHEET	1 of 1
JOB NAME:	SAMPLE DRAWING FLORIDA
SHEET TITLE:	PROPOSED MITERED WINDOW IN EXISTING BLOCK WALL

Daniel F. Ardito, P.E.
5644 S. PLANTAIN PT.
LECANTO, FL. 34461
(352)-257-3125

DRAWN BY:	DA
JOB NUMB:	NONE

REVISION:	DATE:
0 SAMPLE ONLY	07/29/25
1	
2	
3	
4	